COOLIDGE CROSSING - 3-PLEX TOWNHOME CONCEPT FRONT ELEVATION

REEVES DESIGN ASSOCIATES

11/2/2016 All Rights Reserved

0 1 2 4 8 16

TRASK INCORPORATED - DEVELOPER

REGISTERED ARCHITECT
LAWRENCE J. REEVES
No. 7941
MARLBOROUGH
MA
COMMONWEALTH OF MASSACHUSETTS

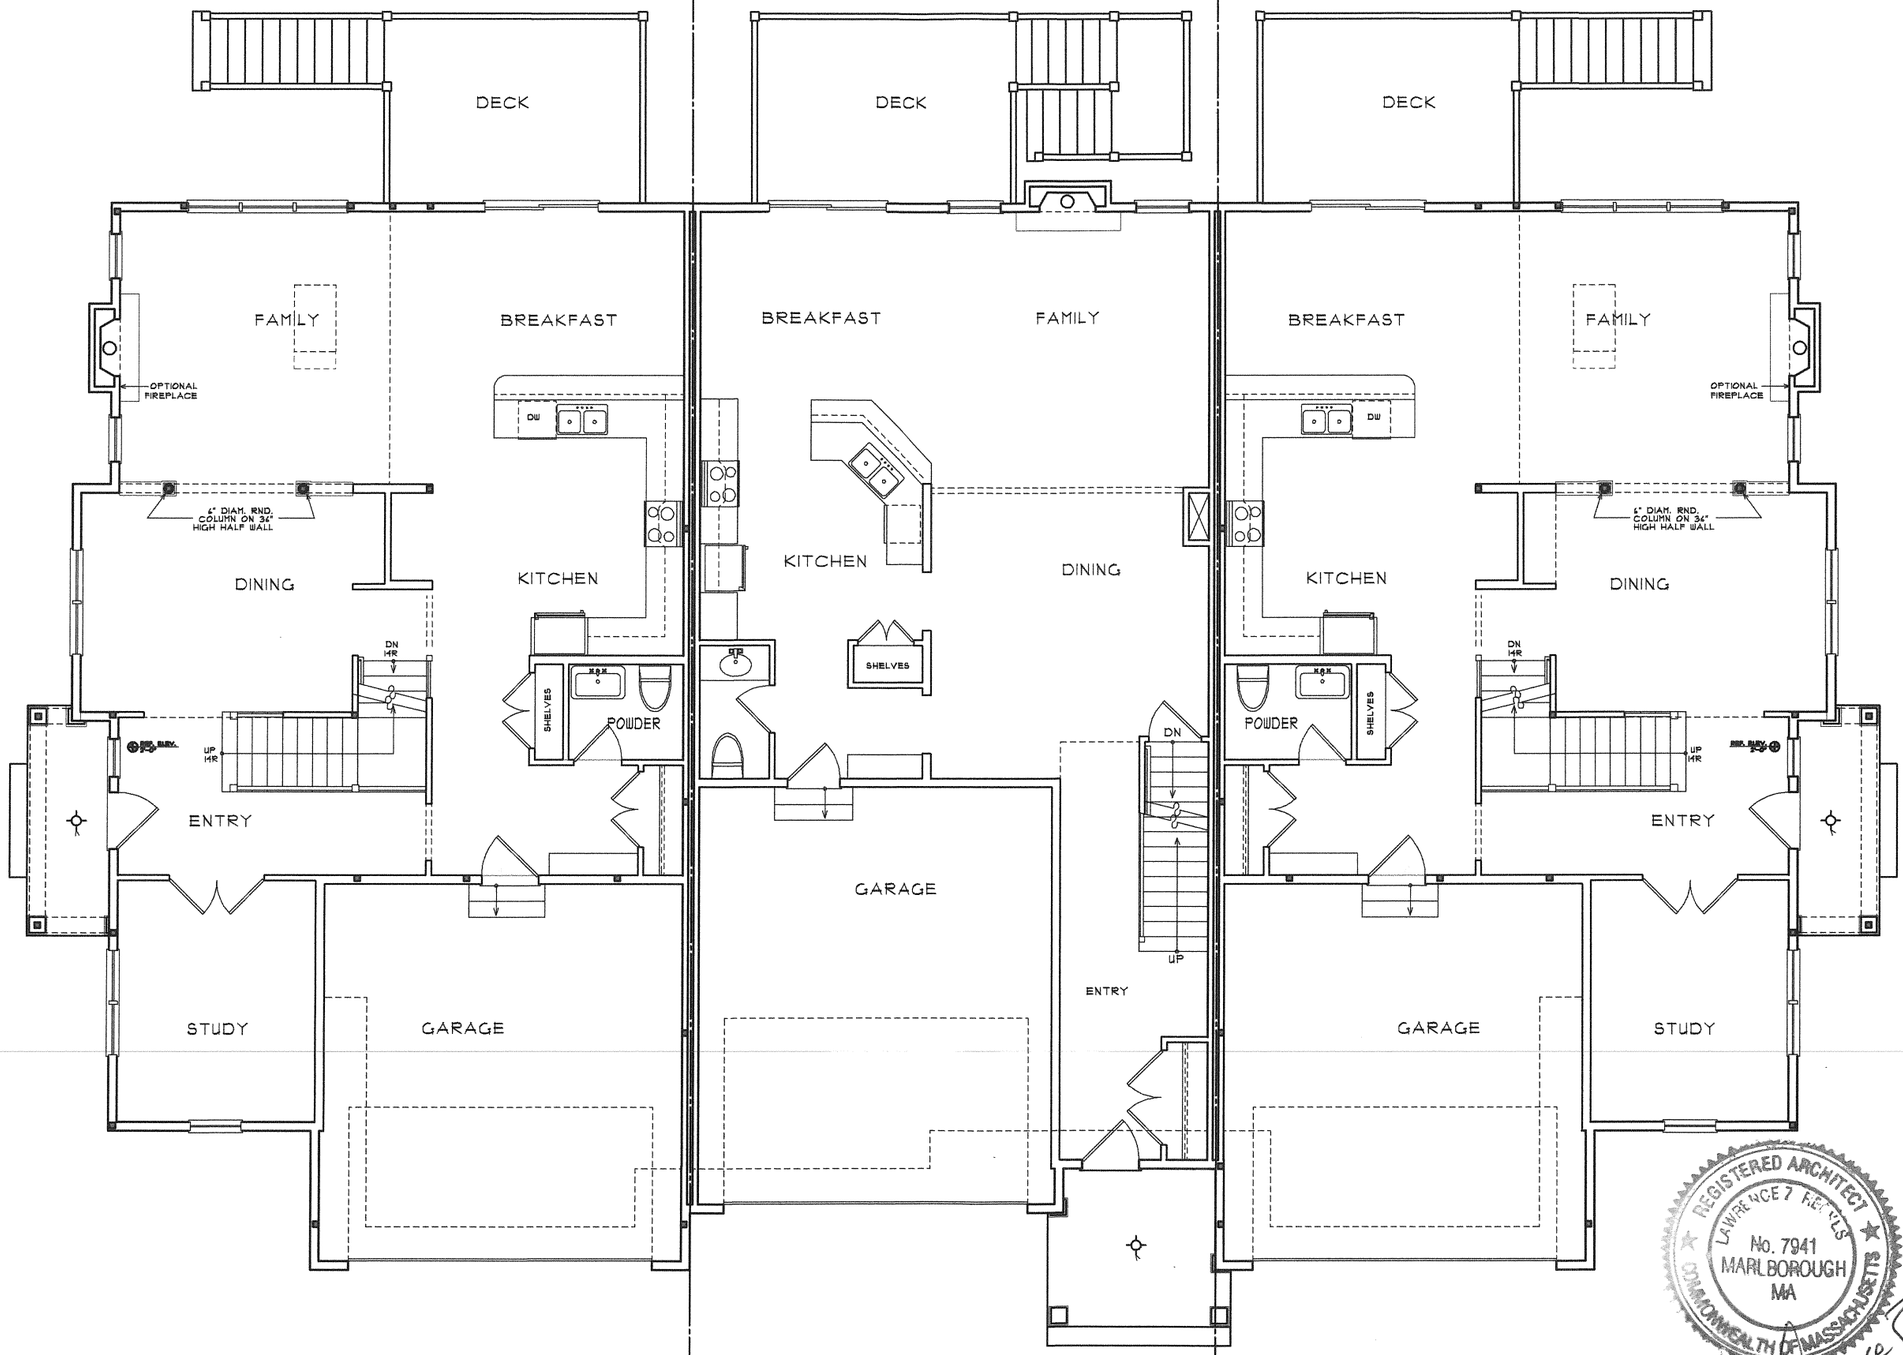

UNIT "C" OPP.

UNIT "D4"

UNIT "C"

MAIN FLOOR PLAN

COOLIDGE CROSSING - 3-PLEX TOWNHOME CONCEPT

TRASK DEVELOPMENT CORP. - OWNER

11/2/2016 All Rights Reserved

REEVES DESIGN ASSOCIATES - ARCHITECT

0 1 2 4 8 16

REGISTERED ARCHITECT
LAWRENCE F. REEVES
No. 7941
MARLBOROUGH
MA
COMMONWEALTH OF MASSACHUSETTS

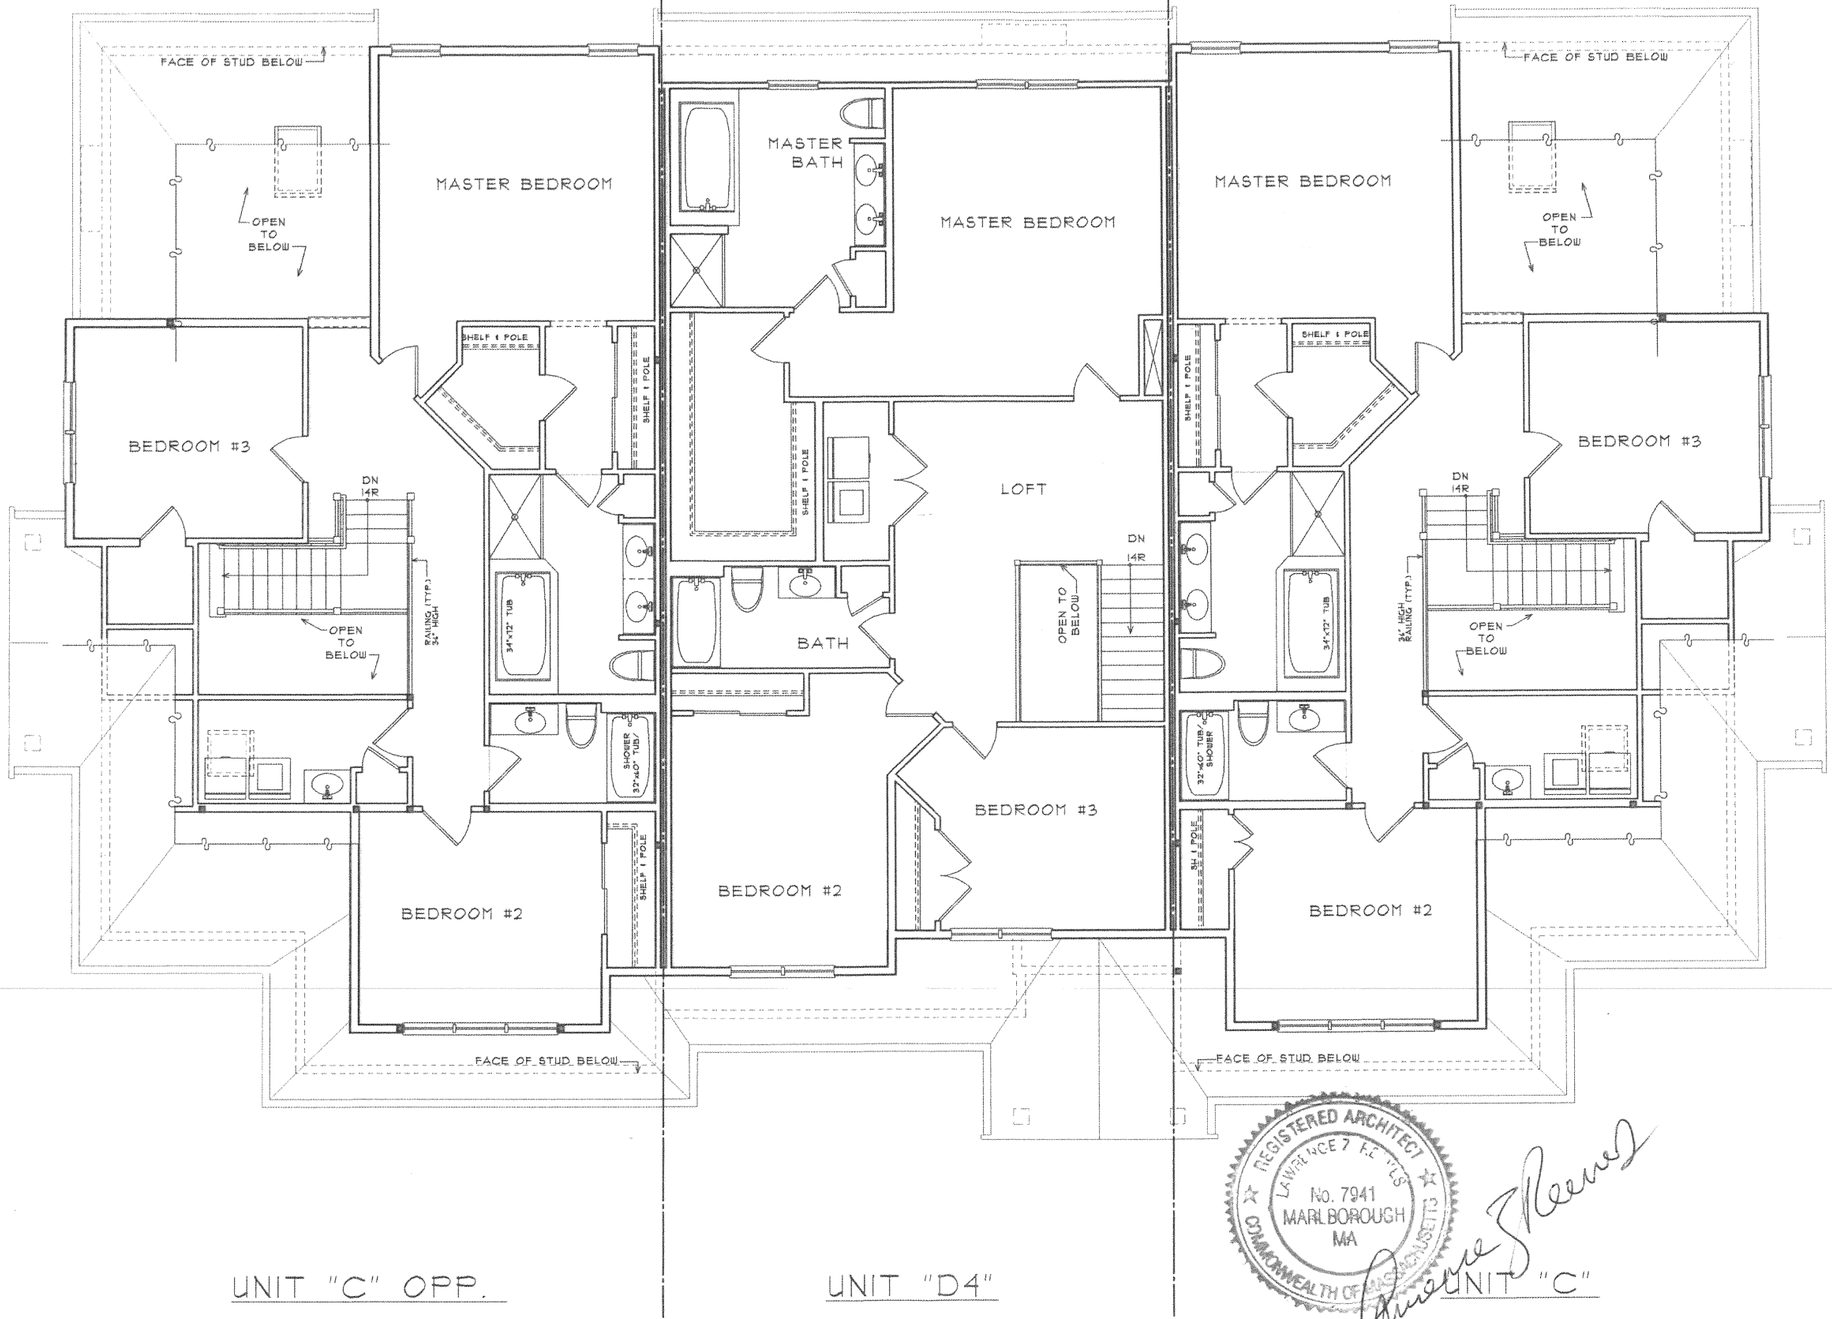

REGISTERED ARCHITECT
LAWRENCE T. REEVES
No. 7941
MARLBOROUGH
MA
COMMONWEALTH OF MASSACHUSETTS

UNIT "C" OPP. UNIT "D4" UNIT "C"

UPPER FLOOR PLAN

COOLIDGE CROSSING - 3-PLEX TOWNHOME CONCEPT

TRASK DEVELOPMENT CORP. - OWNER

11/11/2014 All Rights Reserved

REEVES DESIGN ASSOCIATES - ARCHITECT

0 1 2 4 8 16

COOLIDGE CROSSING - 4-PLEX TOWNHOME CONCEPT FRONT ELEVATION

REEVES DESIGN ASSOCIATES

11/2/2016 All Rights Reserved

0 1 2 4 8 16

TRASK INCORPORATED - DEVELOPER

REGISTERED ARCHITECT
LAWRENCE 7 REEVES
No. 7941
MARLBOROUGH
MA
COMMONWEALTH OF MASSACHUSETTS

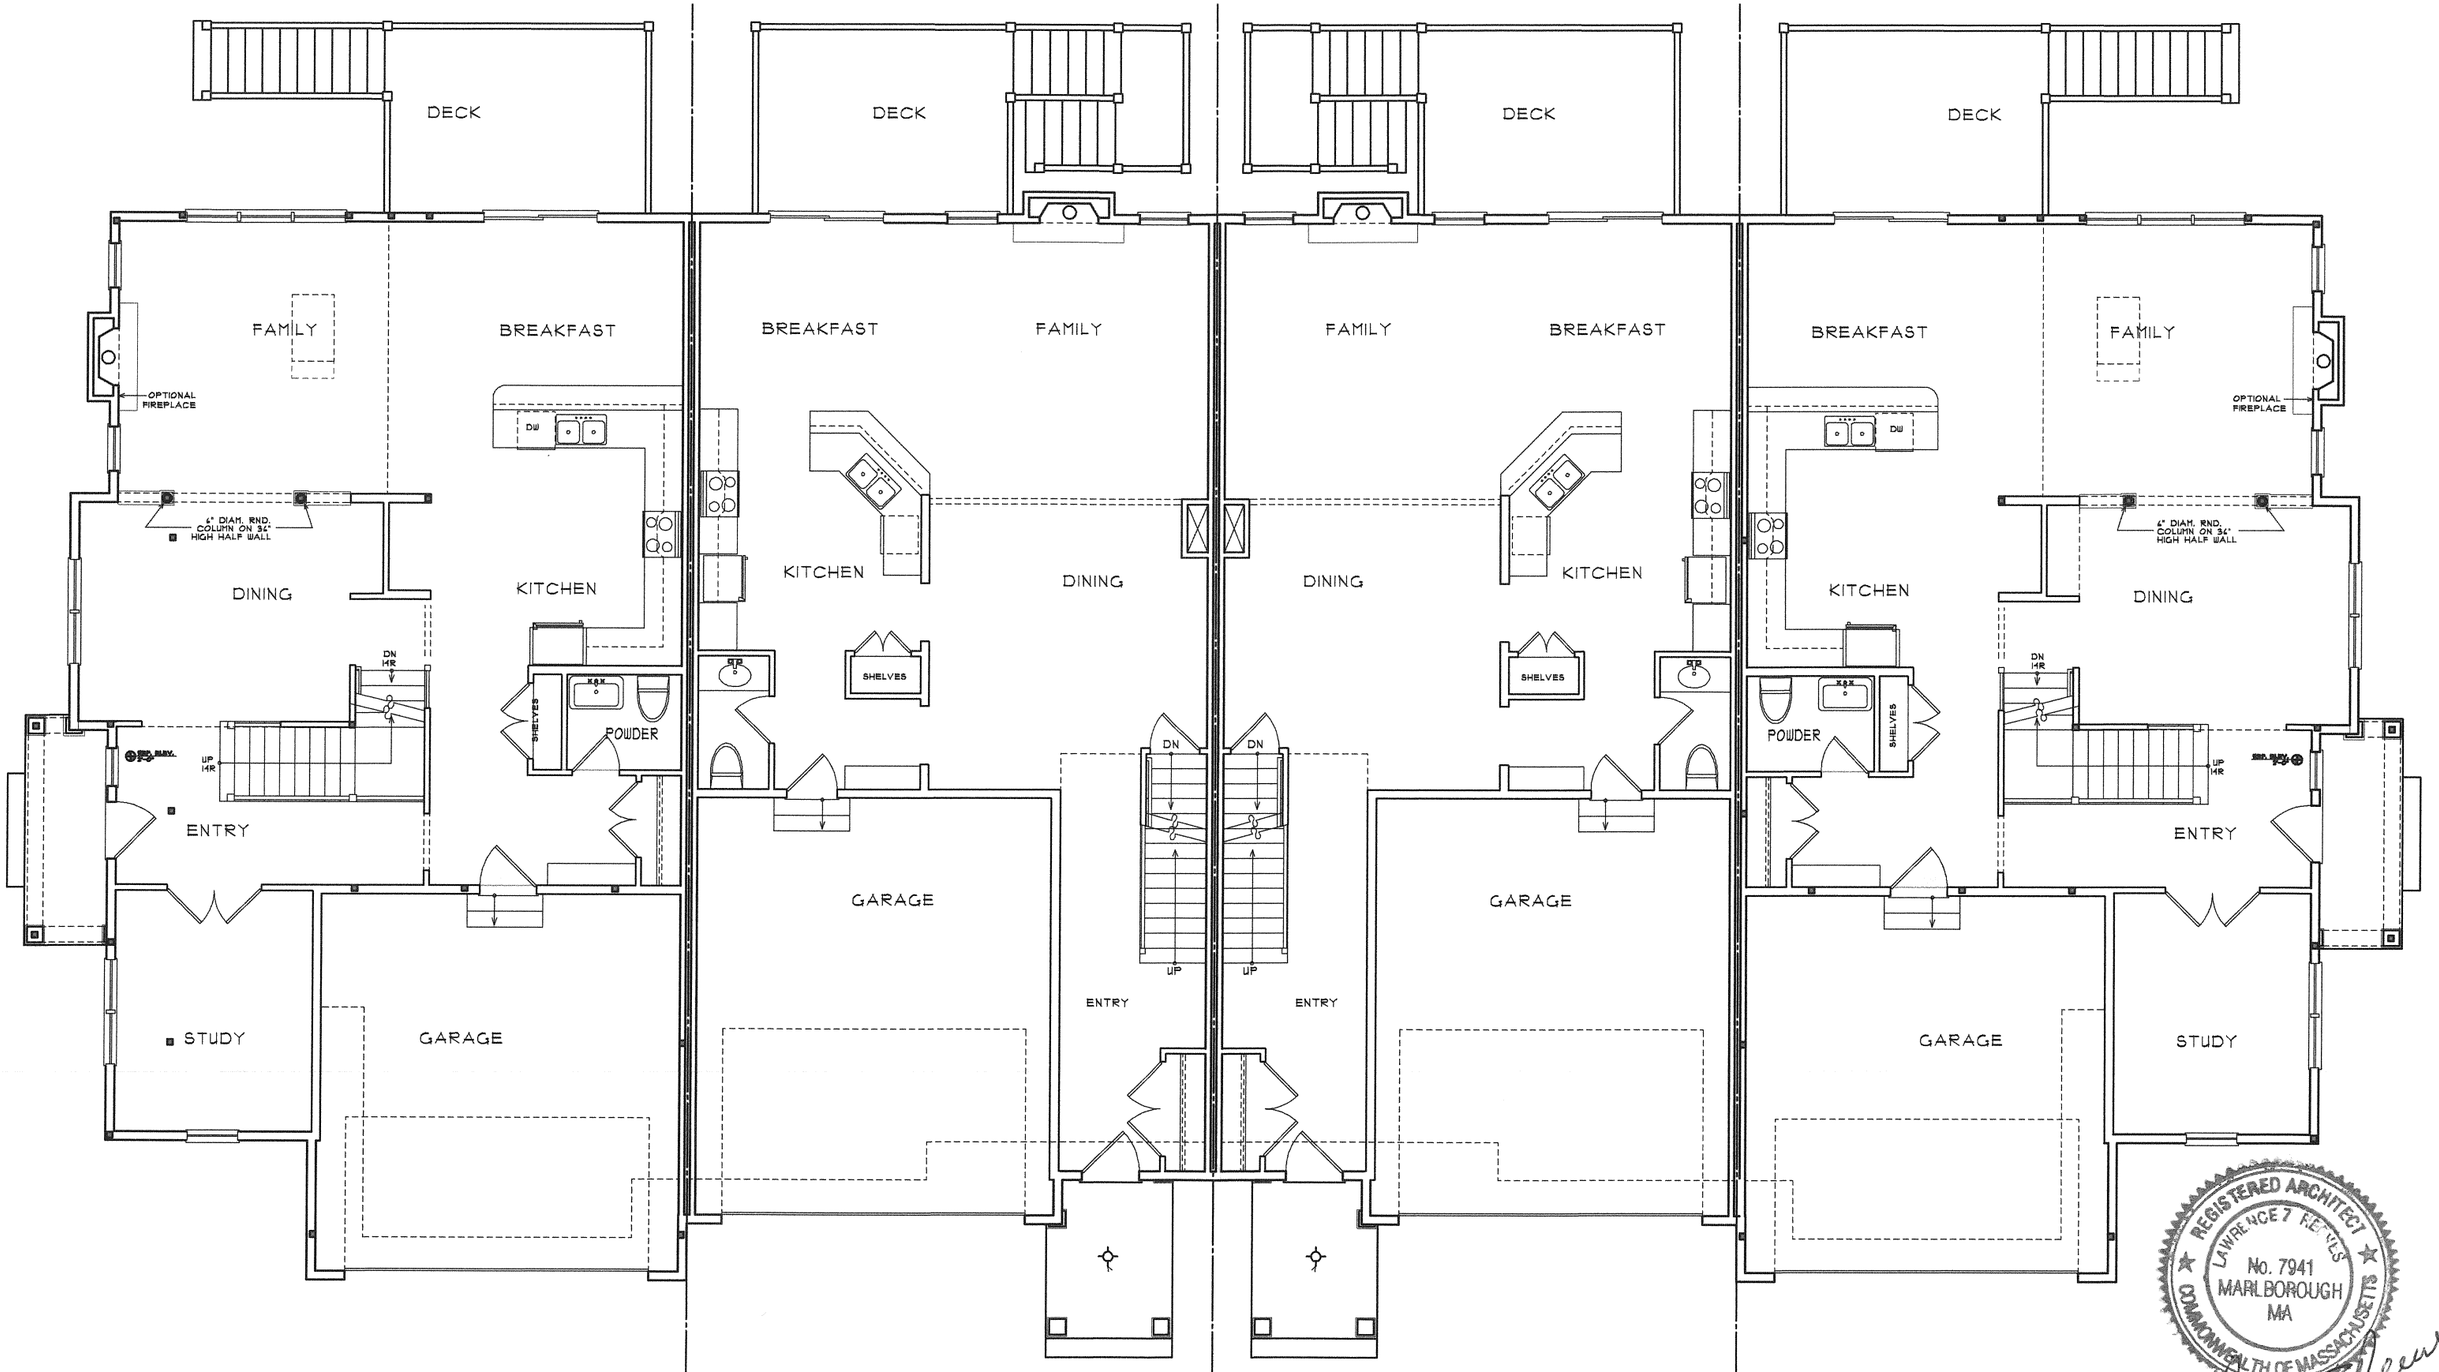

UNIT "C" OPP. | UNIT "D4" OPP. | UNIT "D4" | UNIT "C"

MAIN FLOOR PLAN
COOLIDGE CROSSING - 4-PLEX TOWNHOME CONCEPT

TRASK DEVELOPMENT CORP. - OWNER

11/2/2016 All Rights Reserved

REEVES DESIGN ASSOCIATES - ARCHITECT

0 1 2 4 8 16

REGISTERED ARCHITECT
LAWRENCE 7 REEVES
No. 7941
MARLBOROUGH
MA
COMMONWEALTH OF MASSACHUSETTS

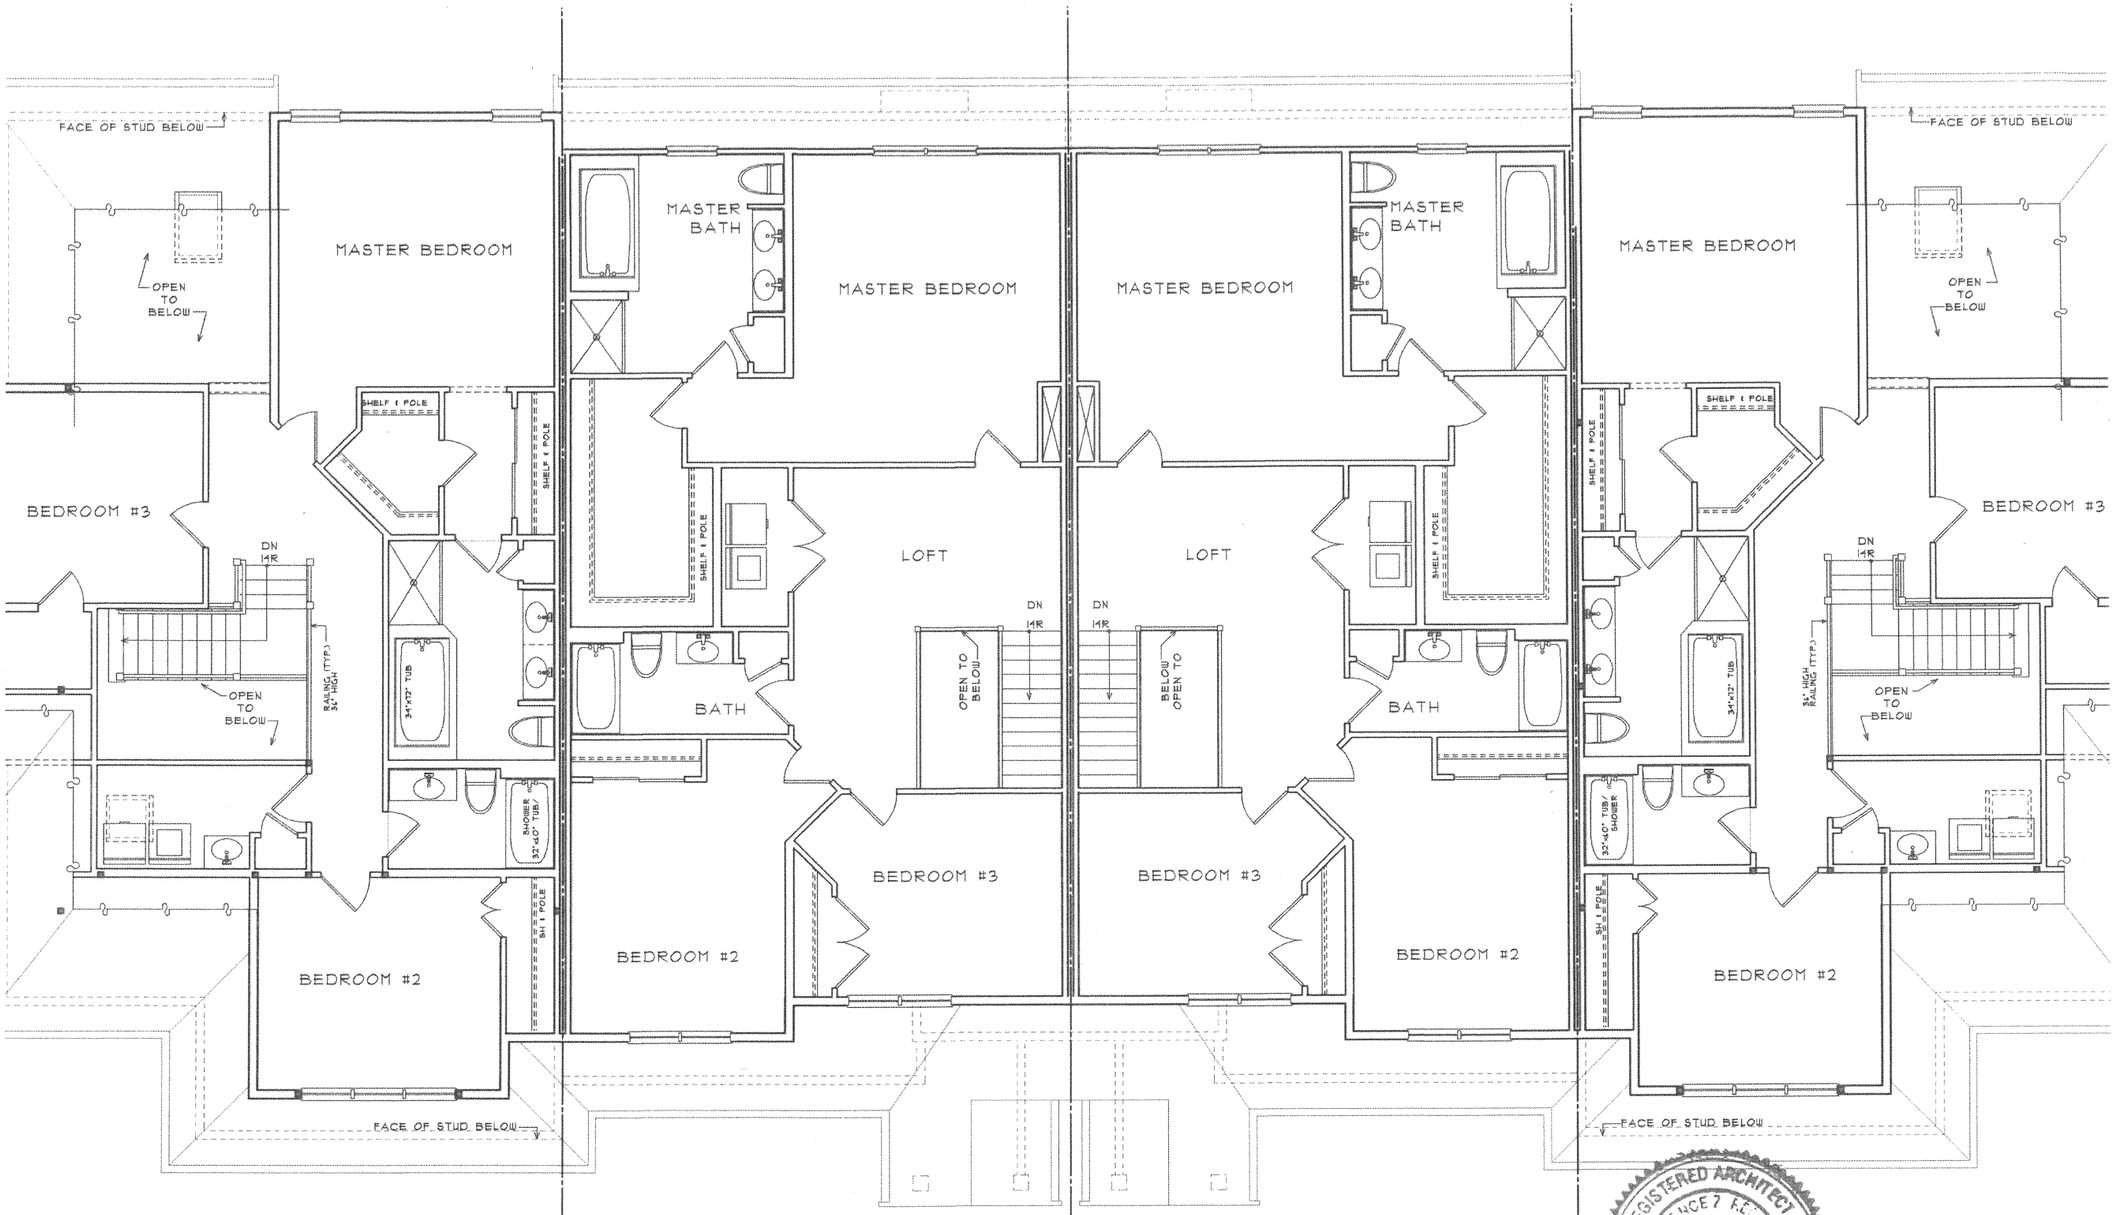

UNIT "C" OPP. | UNIT "D4" OPP. | UNIT "D4" | UNIT "C"

UPPER FLOOR PLAN
COOLIDGE CROSSING - 4-PLEX TOWNHOME CONCEPT

TRASK DEVELOPMENT CORP. - OWNER

11/11/2016 All Rights Reserved

REEVES DESIGN ASSOCIATES - ARCHITECT

REGISTERED ARCHITECT
LAWRENCE F. REEVES
No. 7941
MARLBOROUGH
MA
COMMONWEALTH OF MASSACHUSETTS

0 1 2 4 8 16