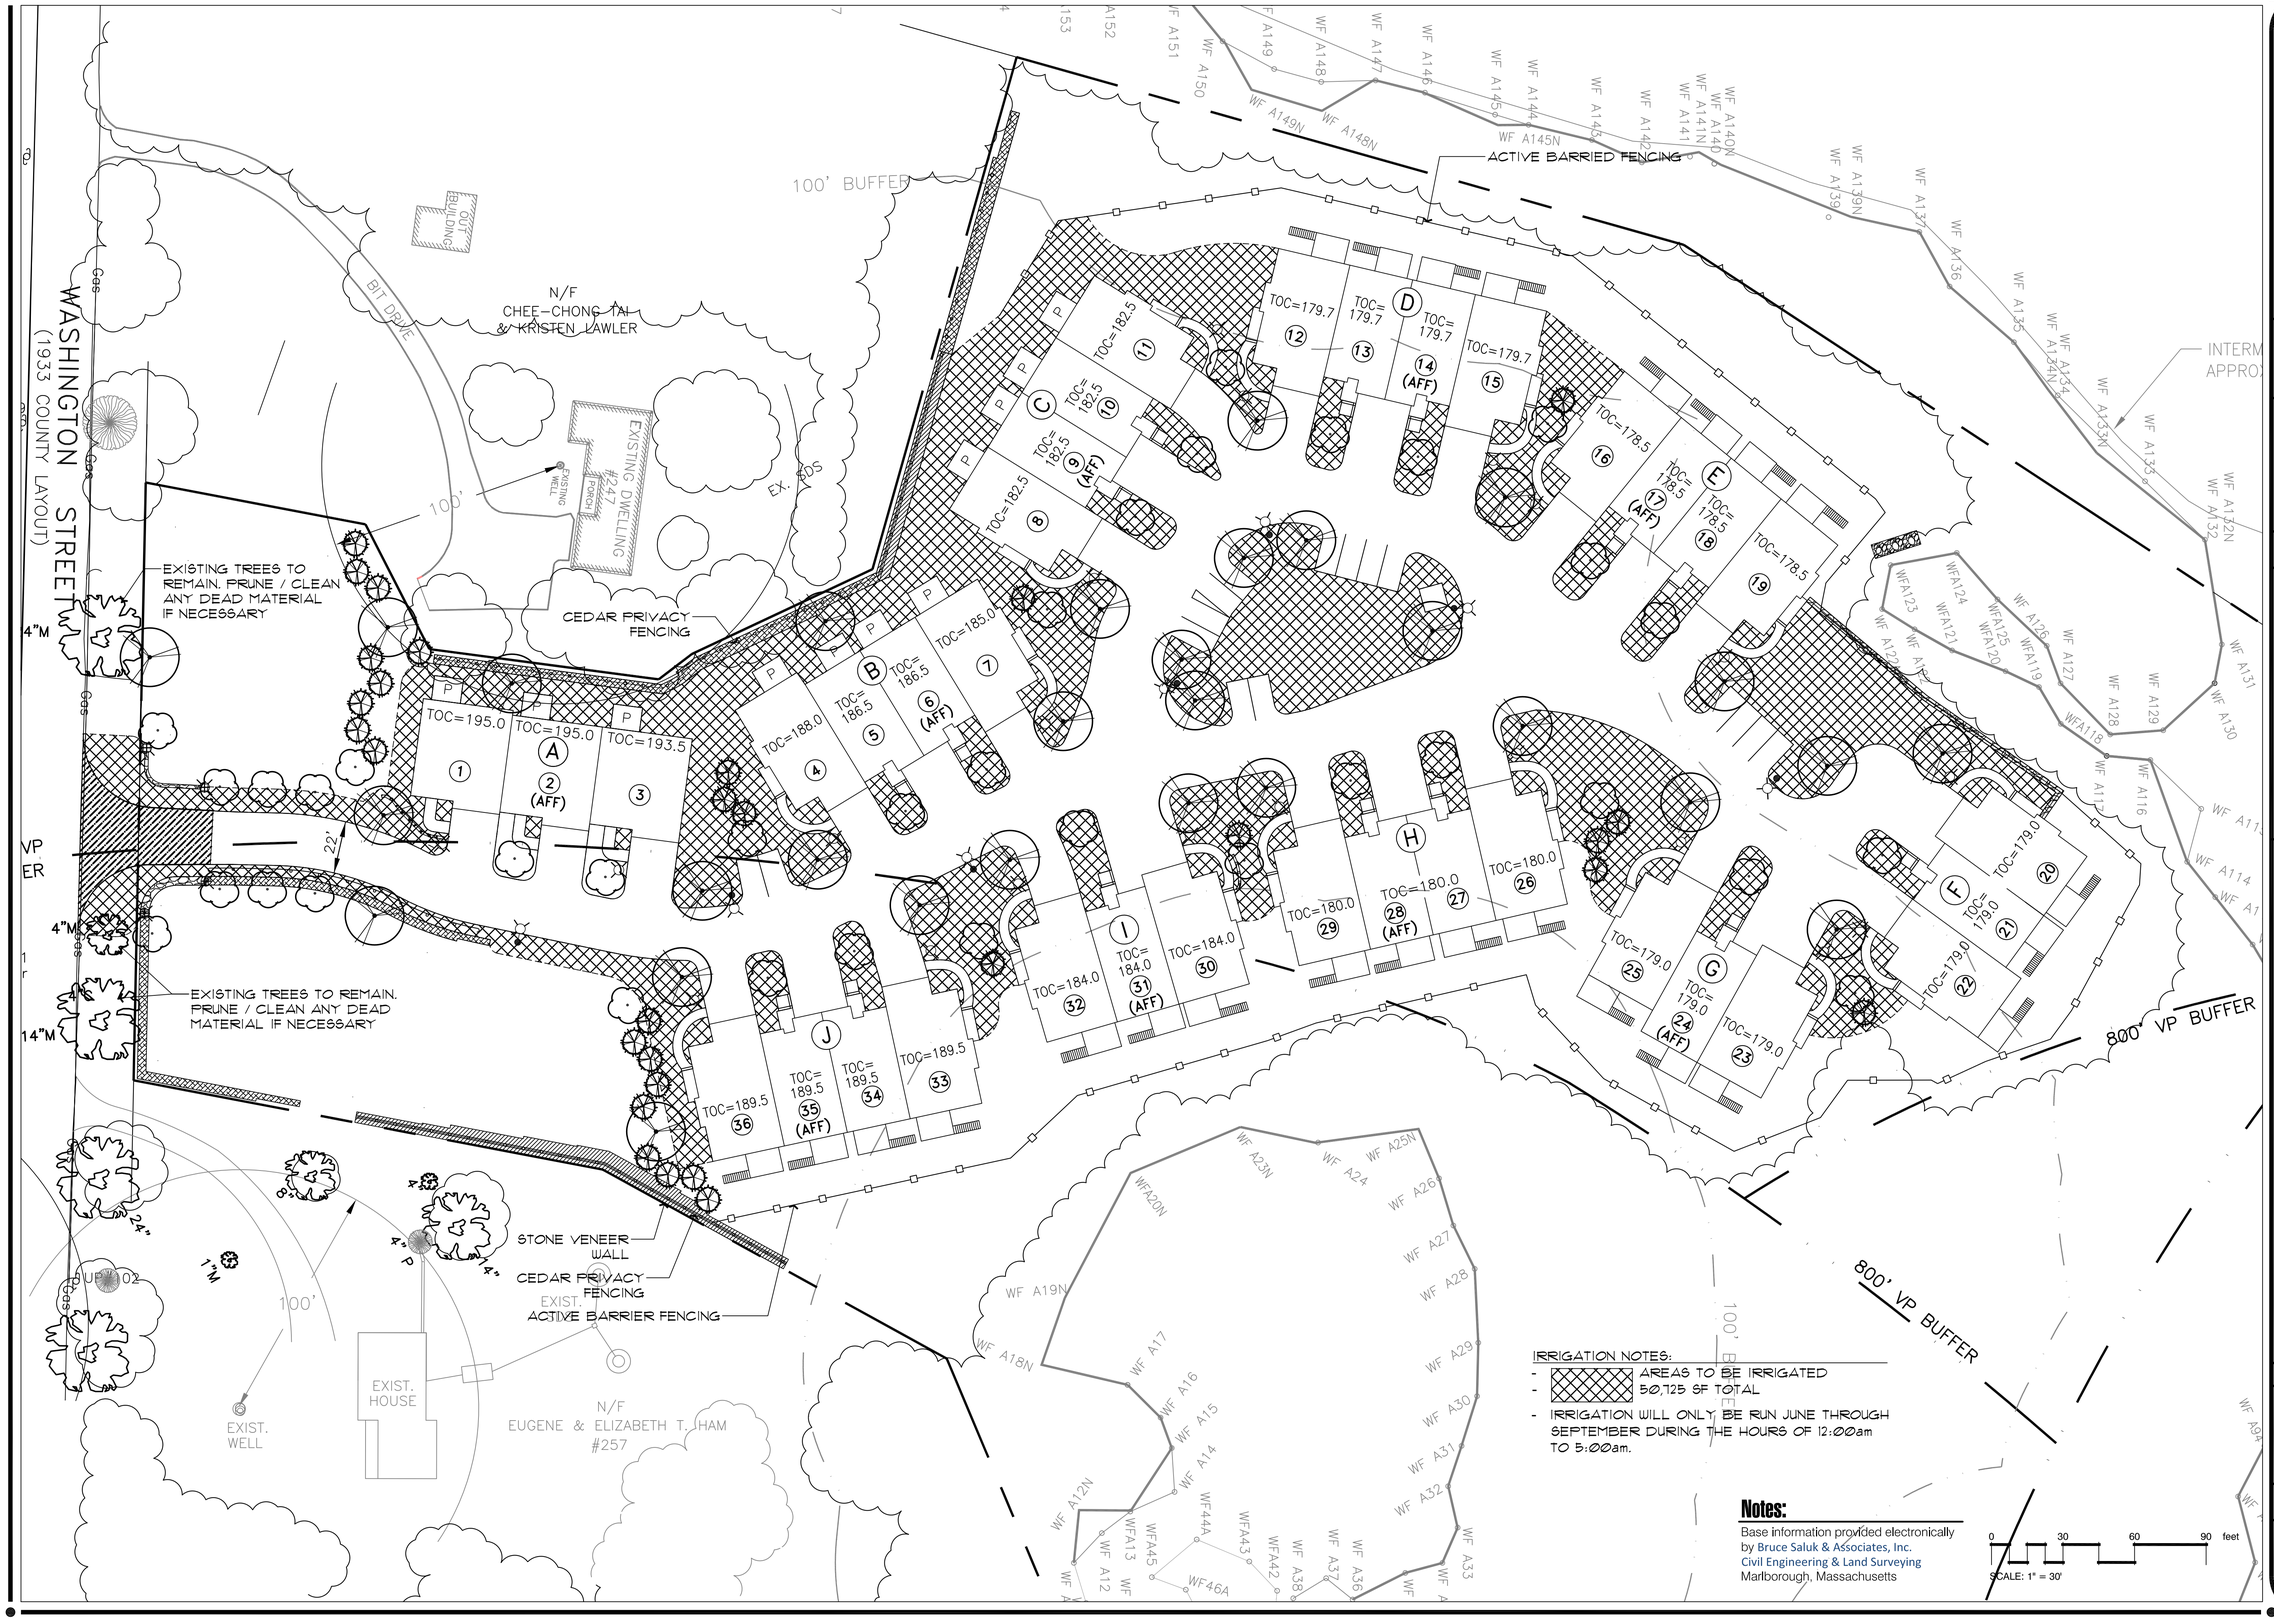

IRRIGATION NOTES:

- AREAS TO BE IRRIGATED
- 50,125 SF TOTAL
- IRRIGATION WILL ONLY BE RUN JUNE THROUGH SEPTEMBER DURING THE HOURS OF 12:00am TO 5:00am.

Notes:

Base information provided electronically by Bruce Saluk & Associates, Inc.
Civil Engineering & Land Surveying
Marlborough, Massachusetts

0 30 60 90 feet
SCALE: 1" = 30'

Hawk Design, Inc.
Landscape Architecture
Land Planning
Sagamore, MA
508-833-8800
info@hawkdesigninc.com
www.hawkdesigninc.com

HAWK DESIGN, INC. 2015

THIS DRAWING AND ALL INFORMATION CONTAINED HEREON IS PROPRIETARY INFORMATION OF HAWK DESIGN, INC. AND MAY NOT BE COPIED OR REPRODUCED, EITHER IN WHOLE OR IN PART, BY ANY METHOD, WITHOUT WRITTEN PERMISSION OF HAWK DESIGN, INC.

Date: 8/27/15

Revisions:

Num.	Date	Description
1	9/25/15	Wall veneer and 5' privacy fence added to the plans.

The Fields at Sherborn

Washington Street, Sherborn Mass
Trask Development

Drawn By: | Checked By: BL

Irrigation Limits Plan

Scale: 1" = 30'-0'

Sheet: **L3**